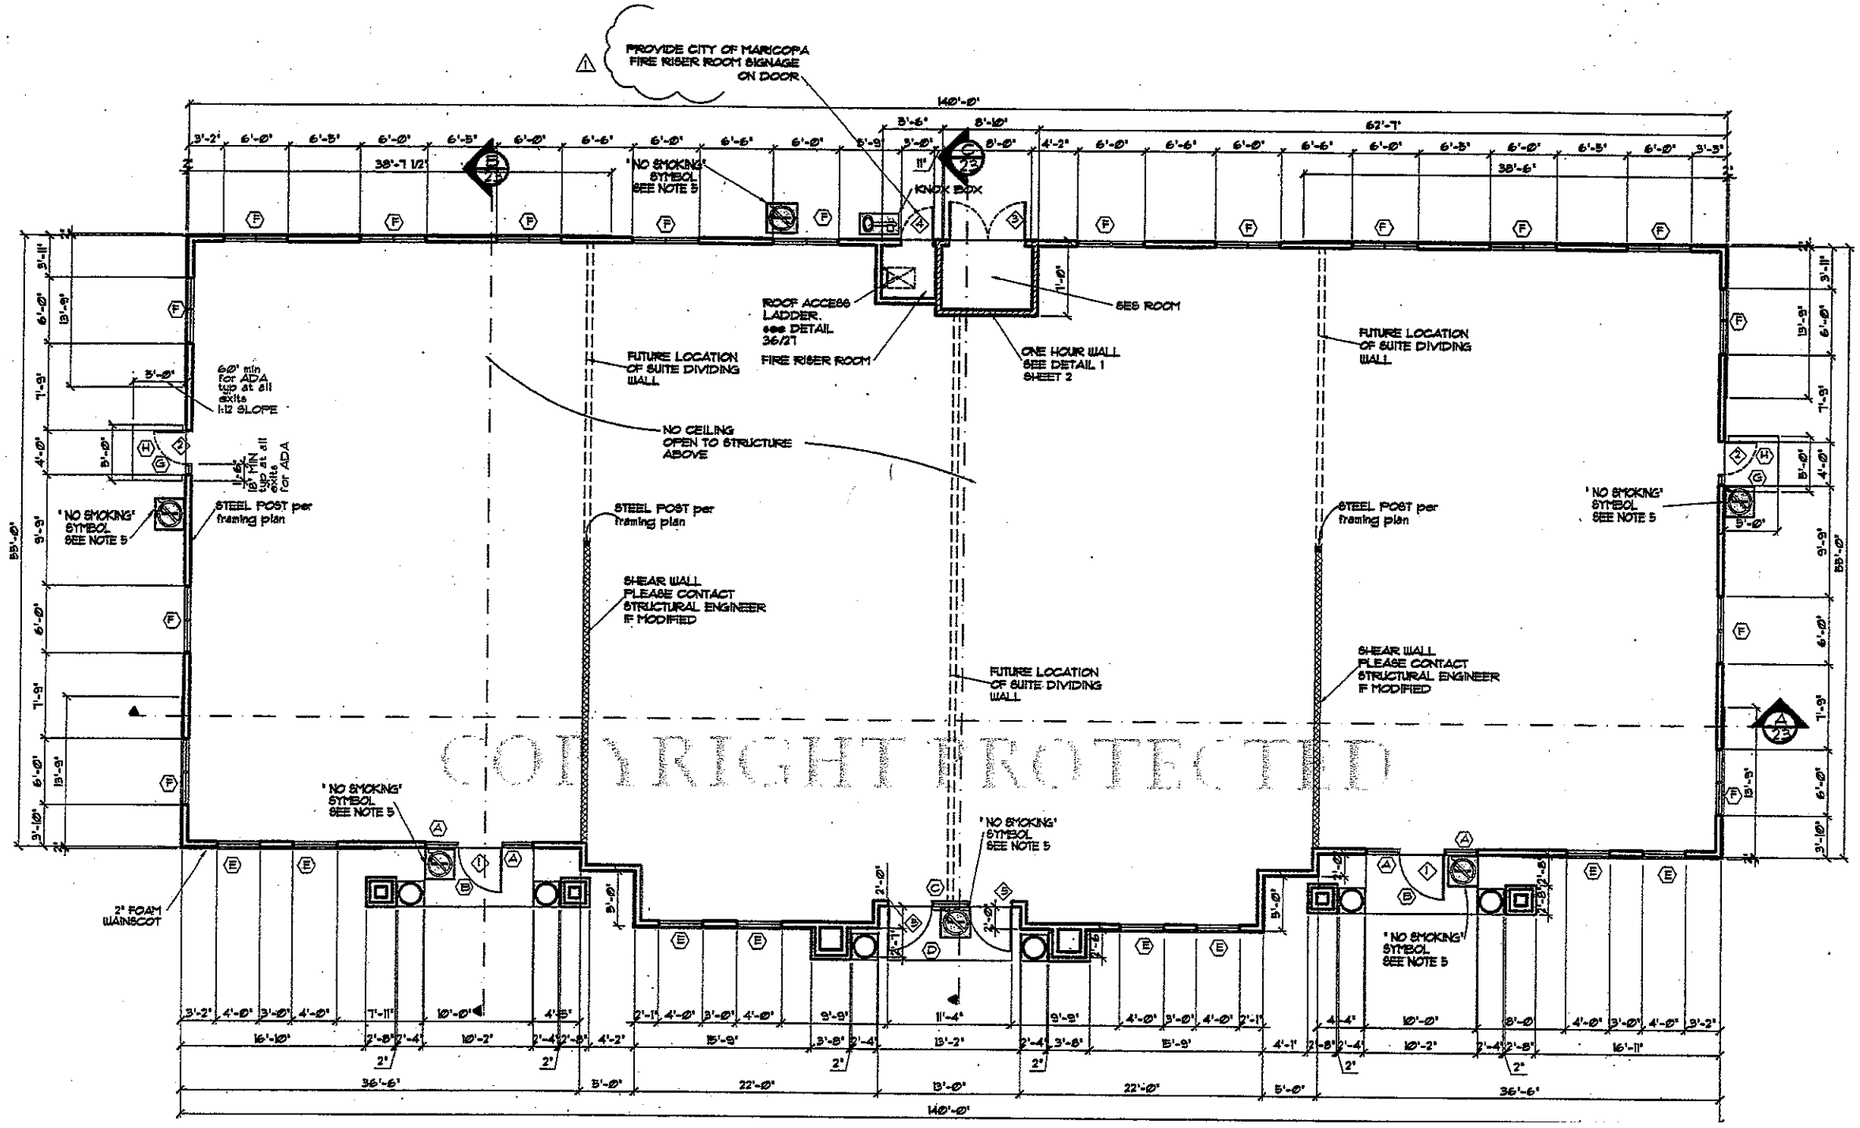
PROVIDE CITY OF MARICOPA FIRE RISER ROOM SIGNAGE ON DOOR
140'-0"
62'-7"
38'-7 1/2"
38'-6"
'NO SMOKING' SYMBOL SEE NOTE 5
KNOX BOX
ROOF ACCESS LADDER. see DETAIL 36/27
FIRE RISER ROOM
SES ROOM
ONE HOUR WALL SEE DETAIL 1 SHEET 2
FUTURE LOCATION OF SUITE DIVIDING WALL
NO CEILING OPEN TO STRUCTURE ABOVE
60" min for ADA tus at all exits
1:12 SLOPE
1:16 1:18 MIN slope at all exits for ADA
STEEL POST per framing plan
SHEAR WALL PLEASE CONTACT STRUCTURAL ENGINEER IF MODIFIED
2" FOAM WAINSCOT
COPYRIGHT PROTECTED